Oakland - Hwy 580/13 Interchange Bridge

Caltrans Bridge No. 33-347S (04-ALA-580-R39.15)

CSMIP Station No. 58656

SENSOR LOCATIONS

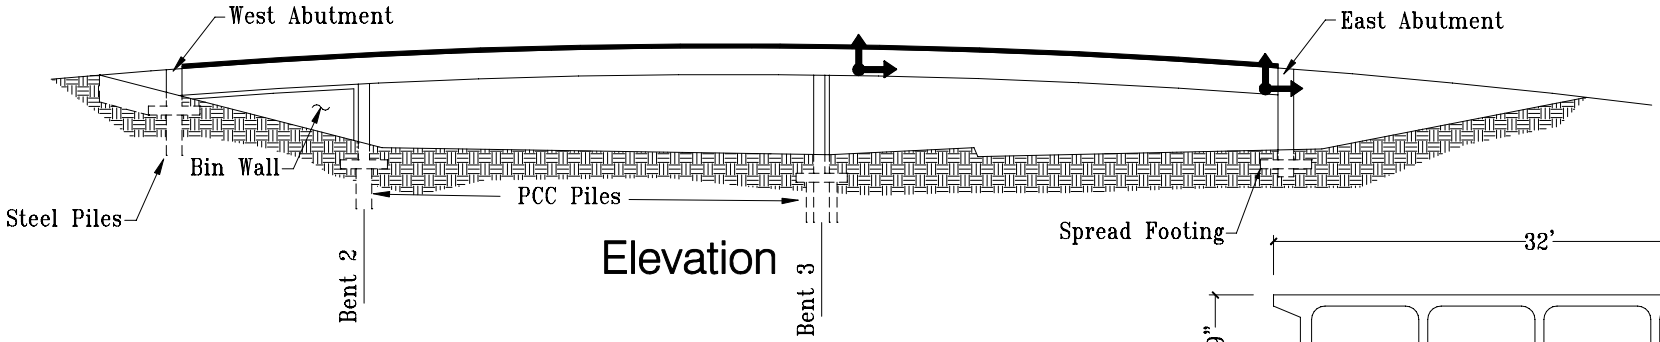

Elevation

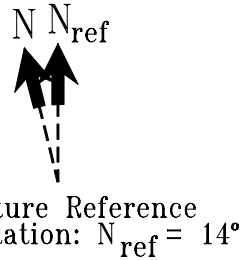

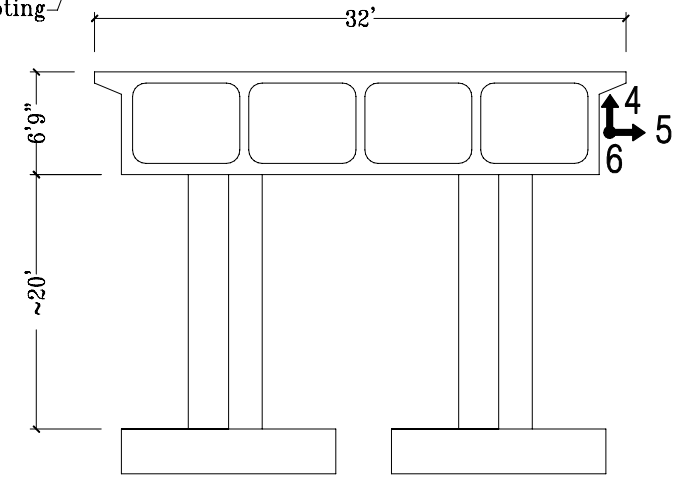

Section A-A'
at Bent 3

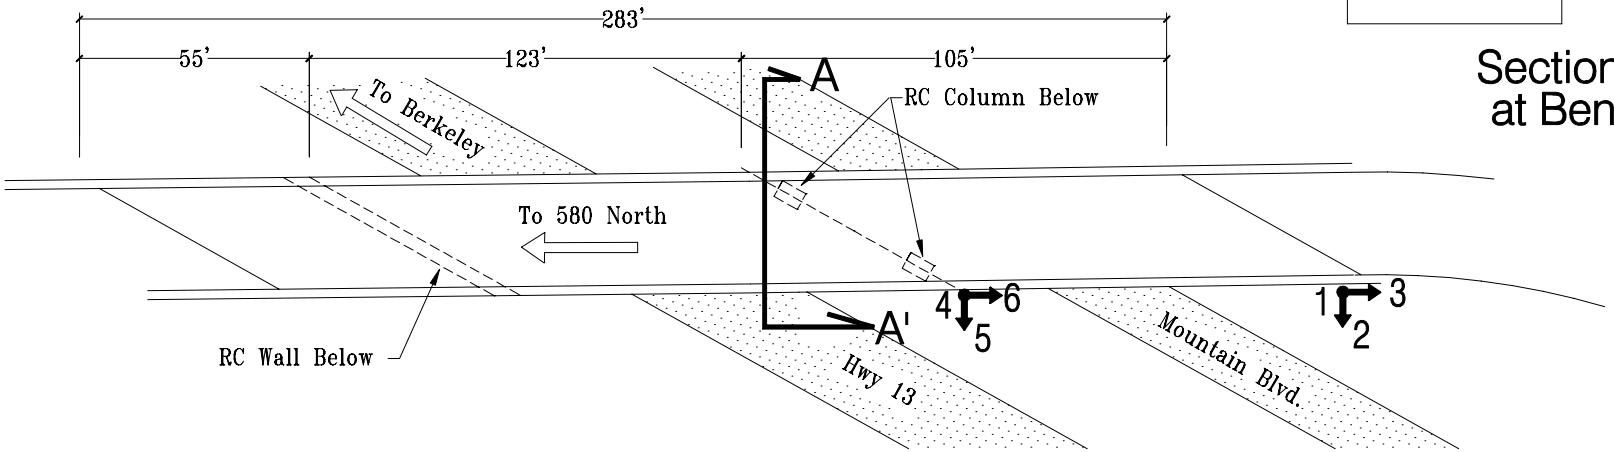

Plan

05/26/93
Rev. 07/25/01